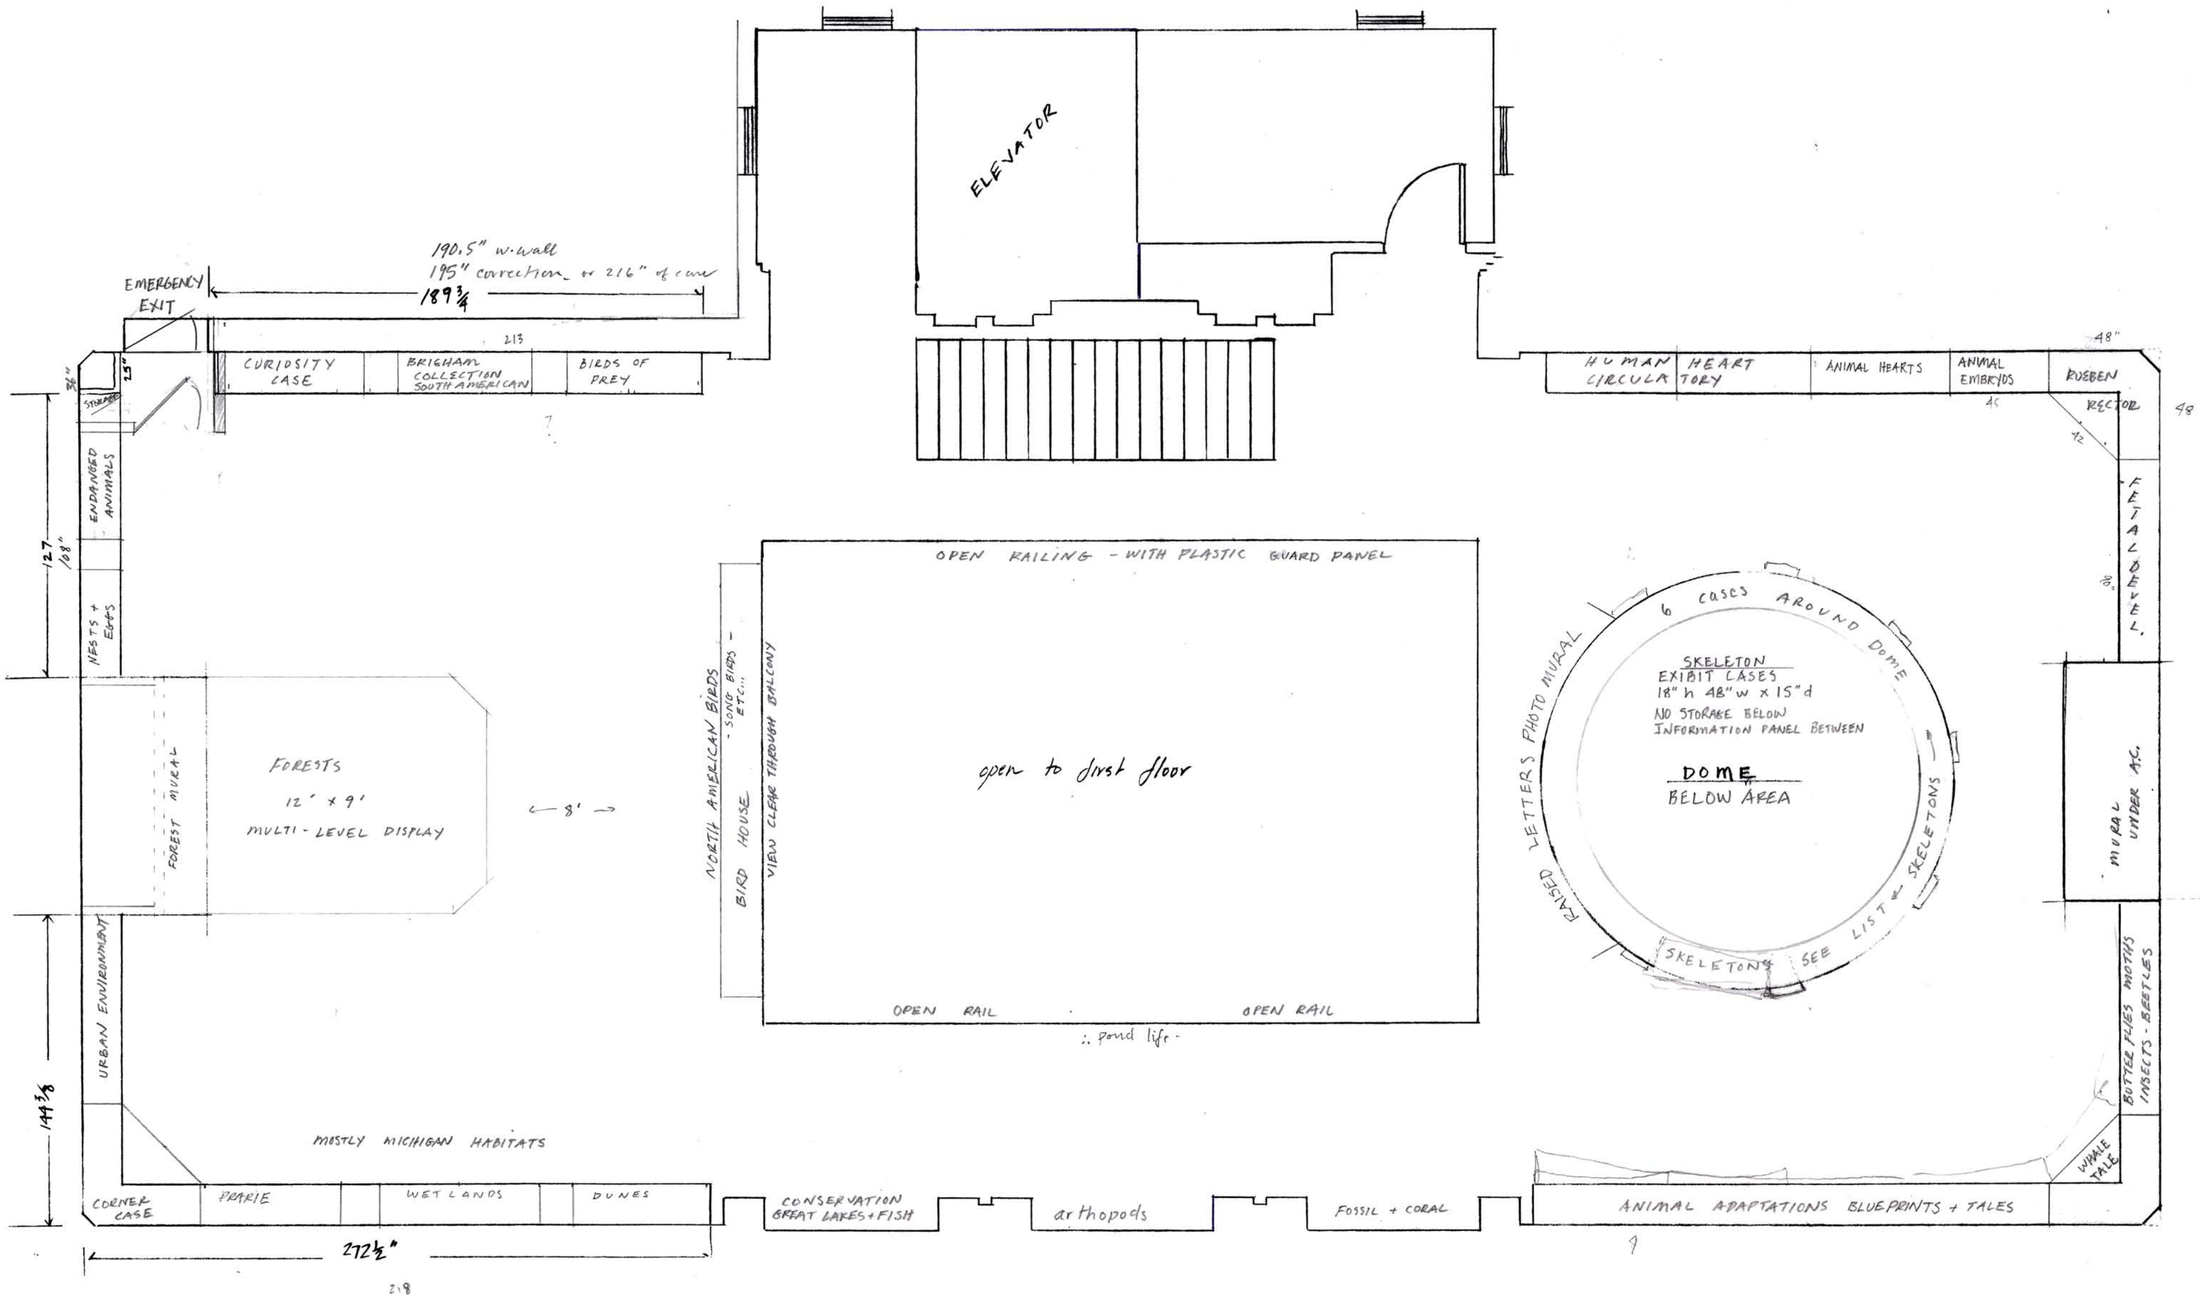

KINGMAN MUSEUM

BALCONY FLOOR PLAN 1/4" = 1'0" scale

← NORTH

preliminary plan #2 JUNE 2009 R WETZEL DESIGN 09